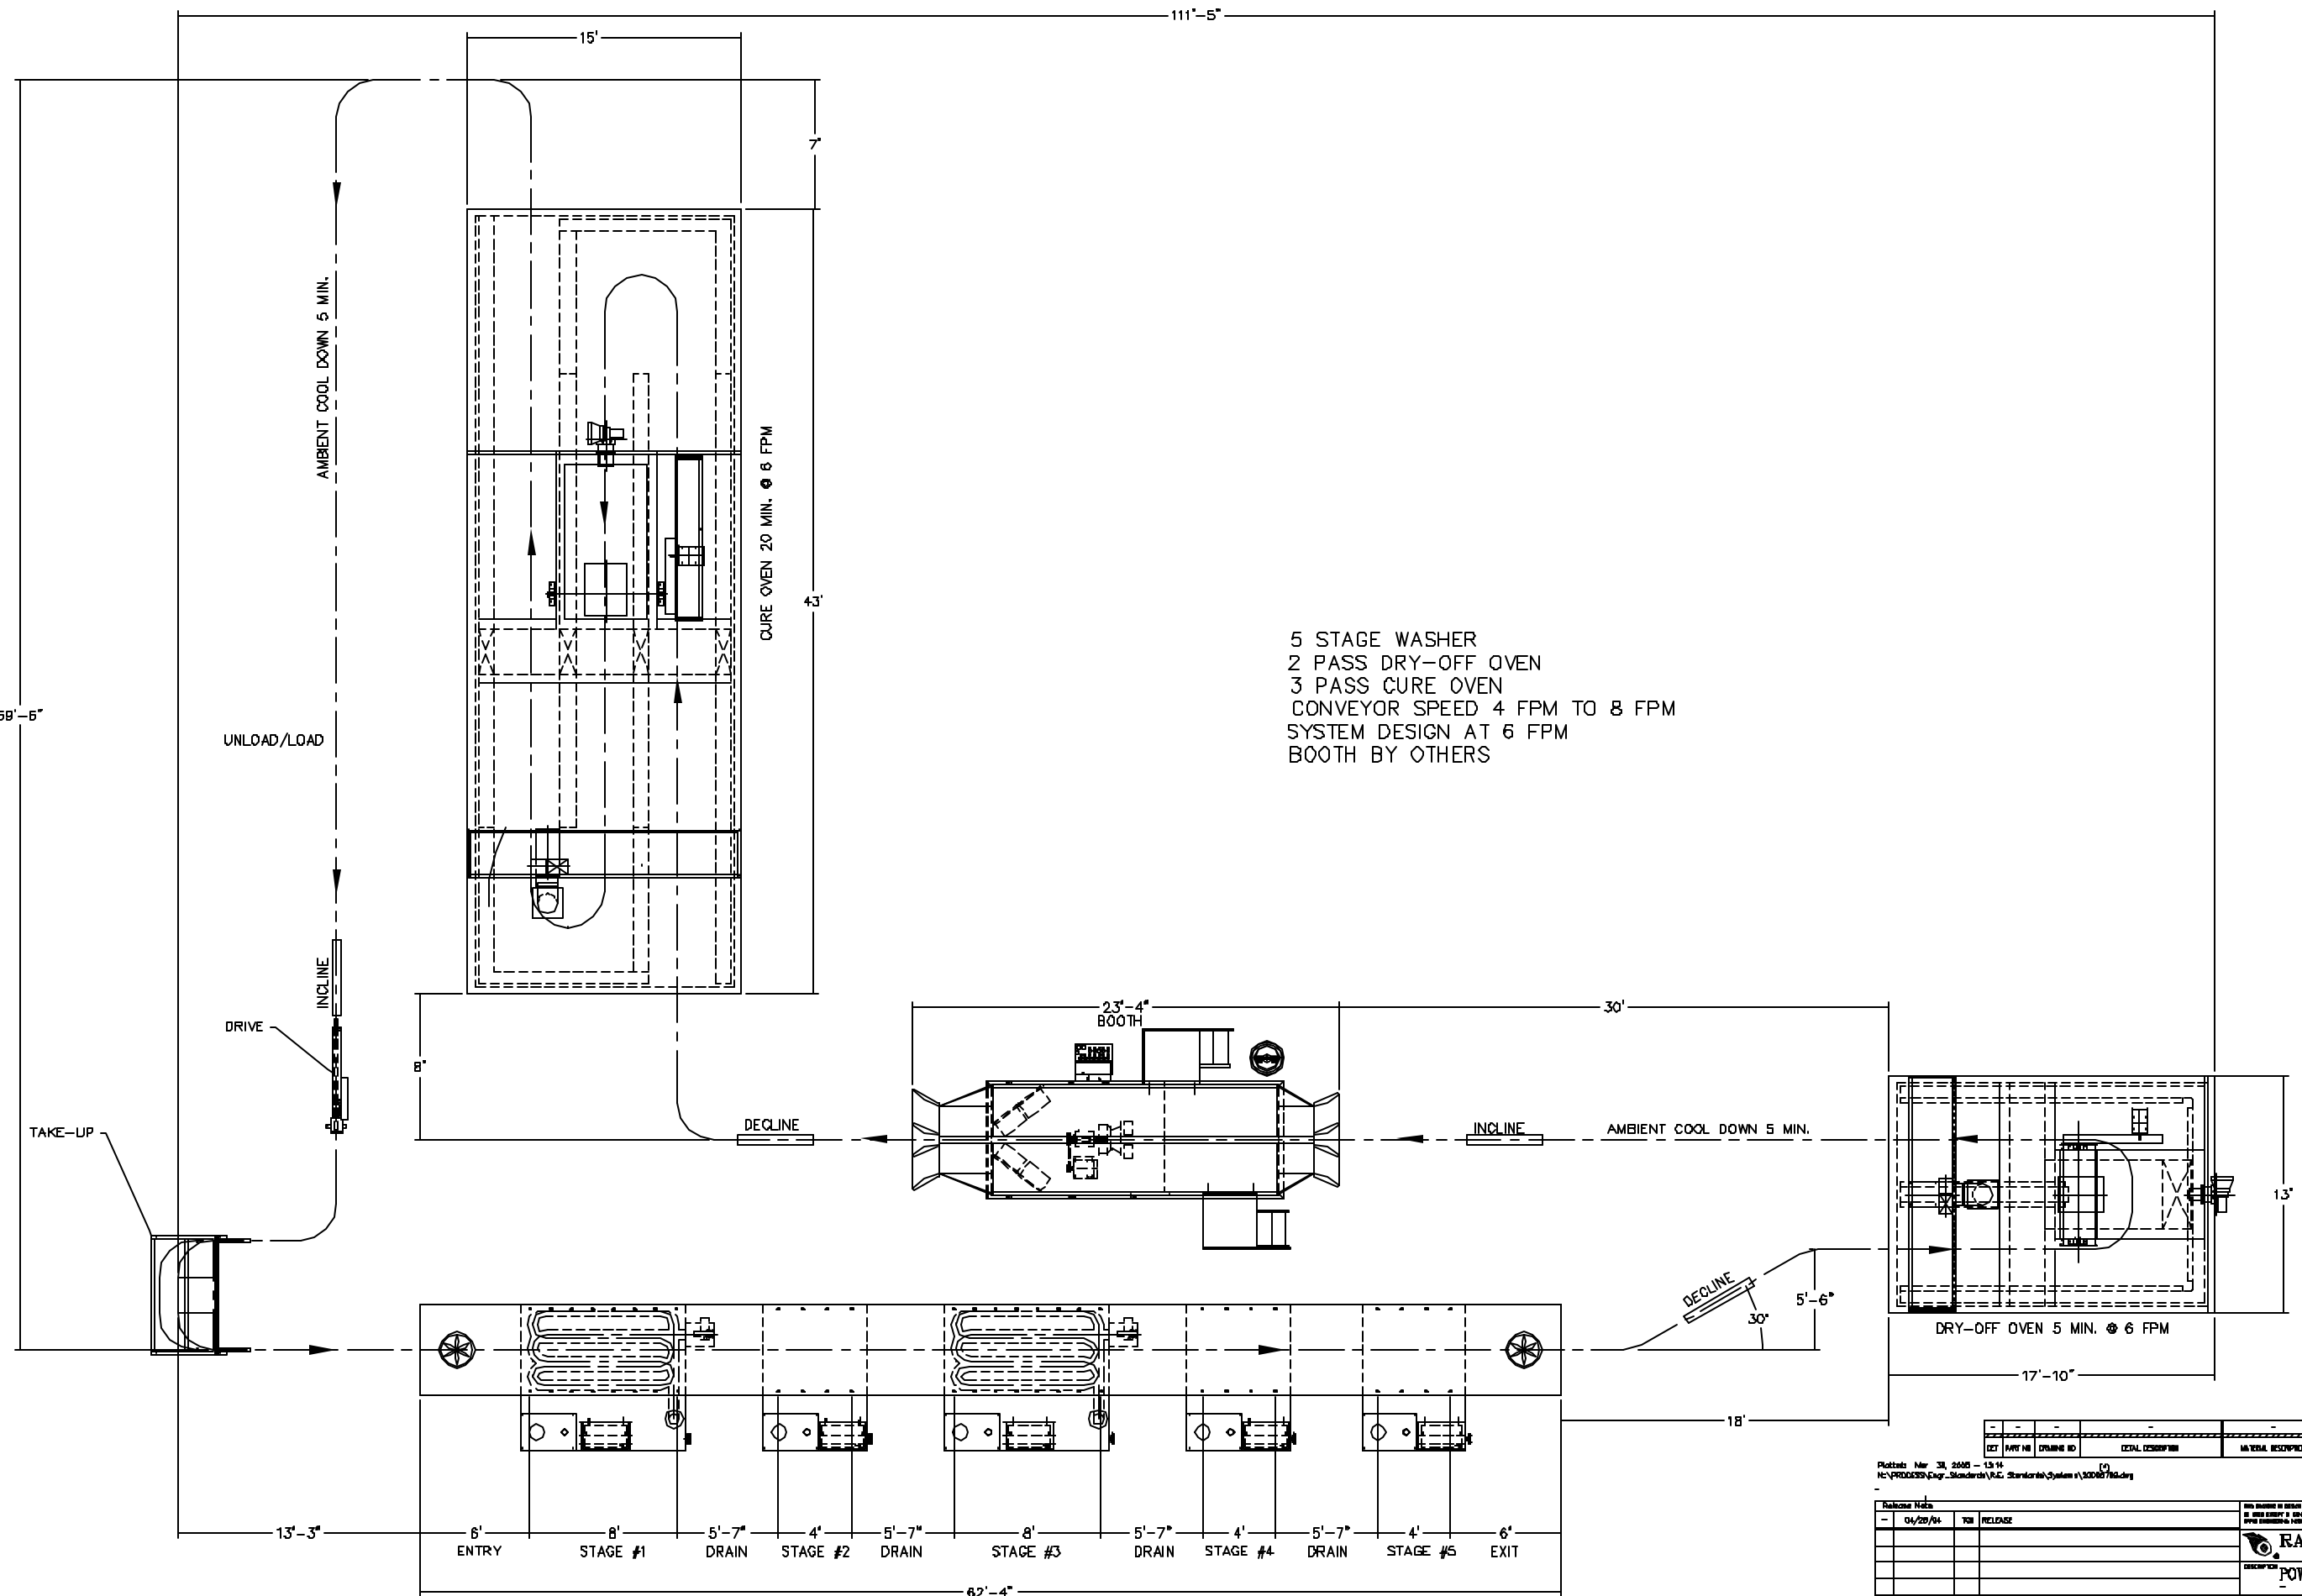

5 STAGE WASHER
2 PASS DRY-OFF OVEN
3 PASS CURE OVEN
CONVEYOR SPEED 4 FPM TO 8 FPM
SYSTEM DESIGN AT 6 FPM
BOOTH BY OTHERS

CET	PART NO	DRAWING ID	DETAIL DESCRIPTION	MATERIAL DESCRIPTION	RAPID PART NO	CUT SIZE	QTY	MFR
-	-	-	-	-	-	-1-	1	-

Plotted: Mar 31, 2005 - 13:14 (C)
N:\PRODUCTION\Engr_Standards\R.E. Standards\System s\300687RG.dwg

Release Note

-	04/29/04	TGB	RELEASE
-	-	-	-
-	-	-	-

NO.	BAT	B1	REVISION

RAPID ENGINEERING, INC.
COMSTOCK PARK, MICH 49321

DESCRIPTION: POWDER SYSTEM LAYOUT

FOR: 523

SCALE: 1/4" = 1' | DRAWN: TGB | DATE: 1/27/04 | DWG # 300687DB | REVISION: L1

PLOT SCALE: 1:48